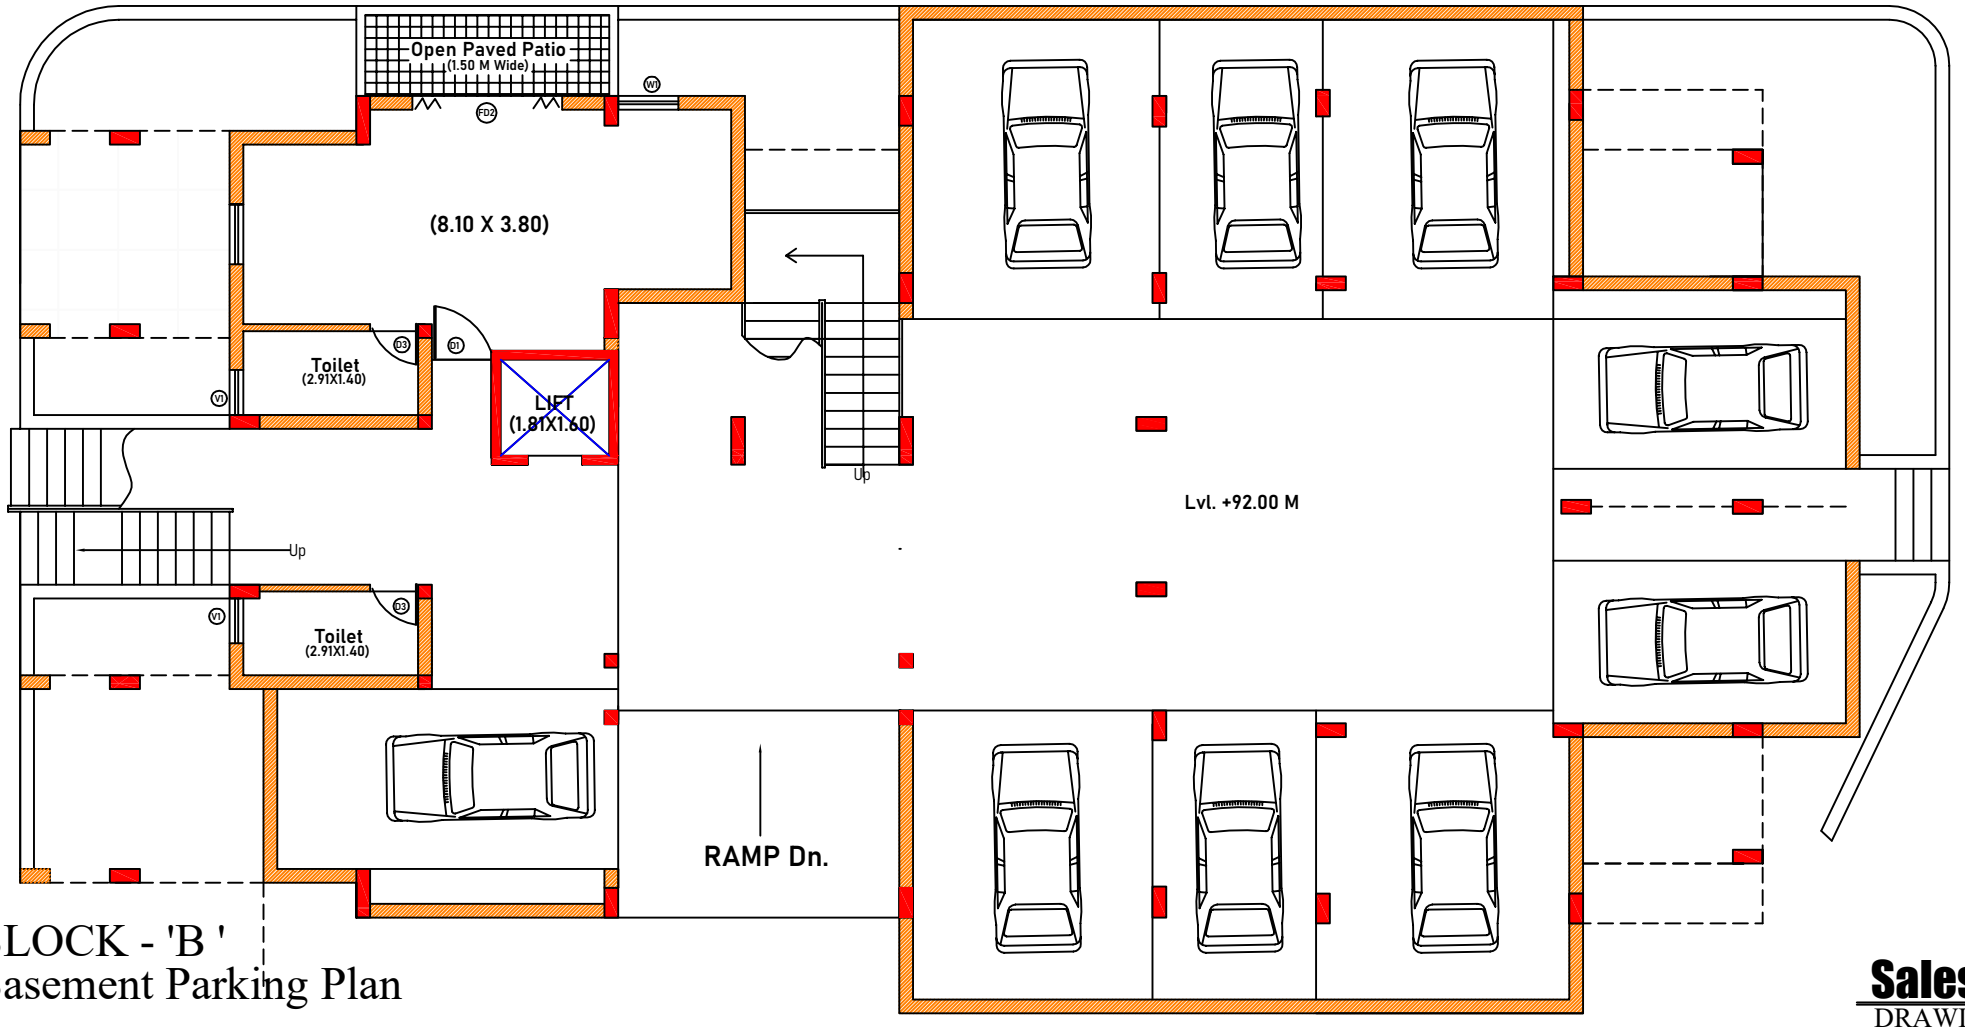

BLOCK - 'B '
Basement Parking Plan

Sales Plans
DRAWING NO.-0

PROPOSED RESIDENTIAL BUILDING FOR M/s VISION HOSPITALITY & ESTATES (P) LTD
ON PROPERTY BEARING SURVEY NO, 55/3&4 OF VILLAGE MARNA, BARDEZ, GOA

Bryan Da Silva
ARCHITECTS- INTERIOR DESIGNERS & PROJECT CONSULTANTS